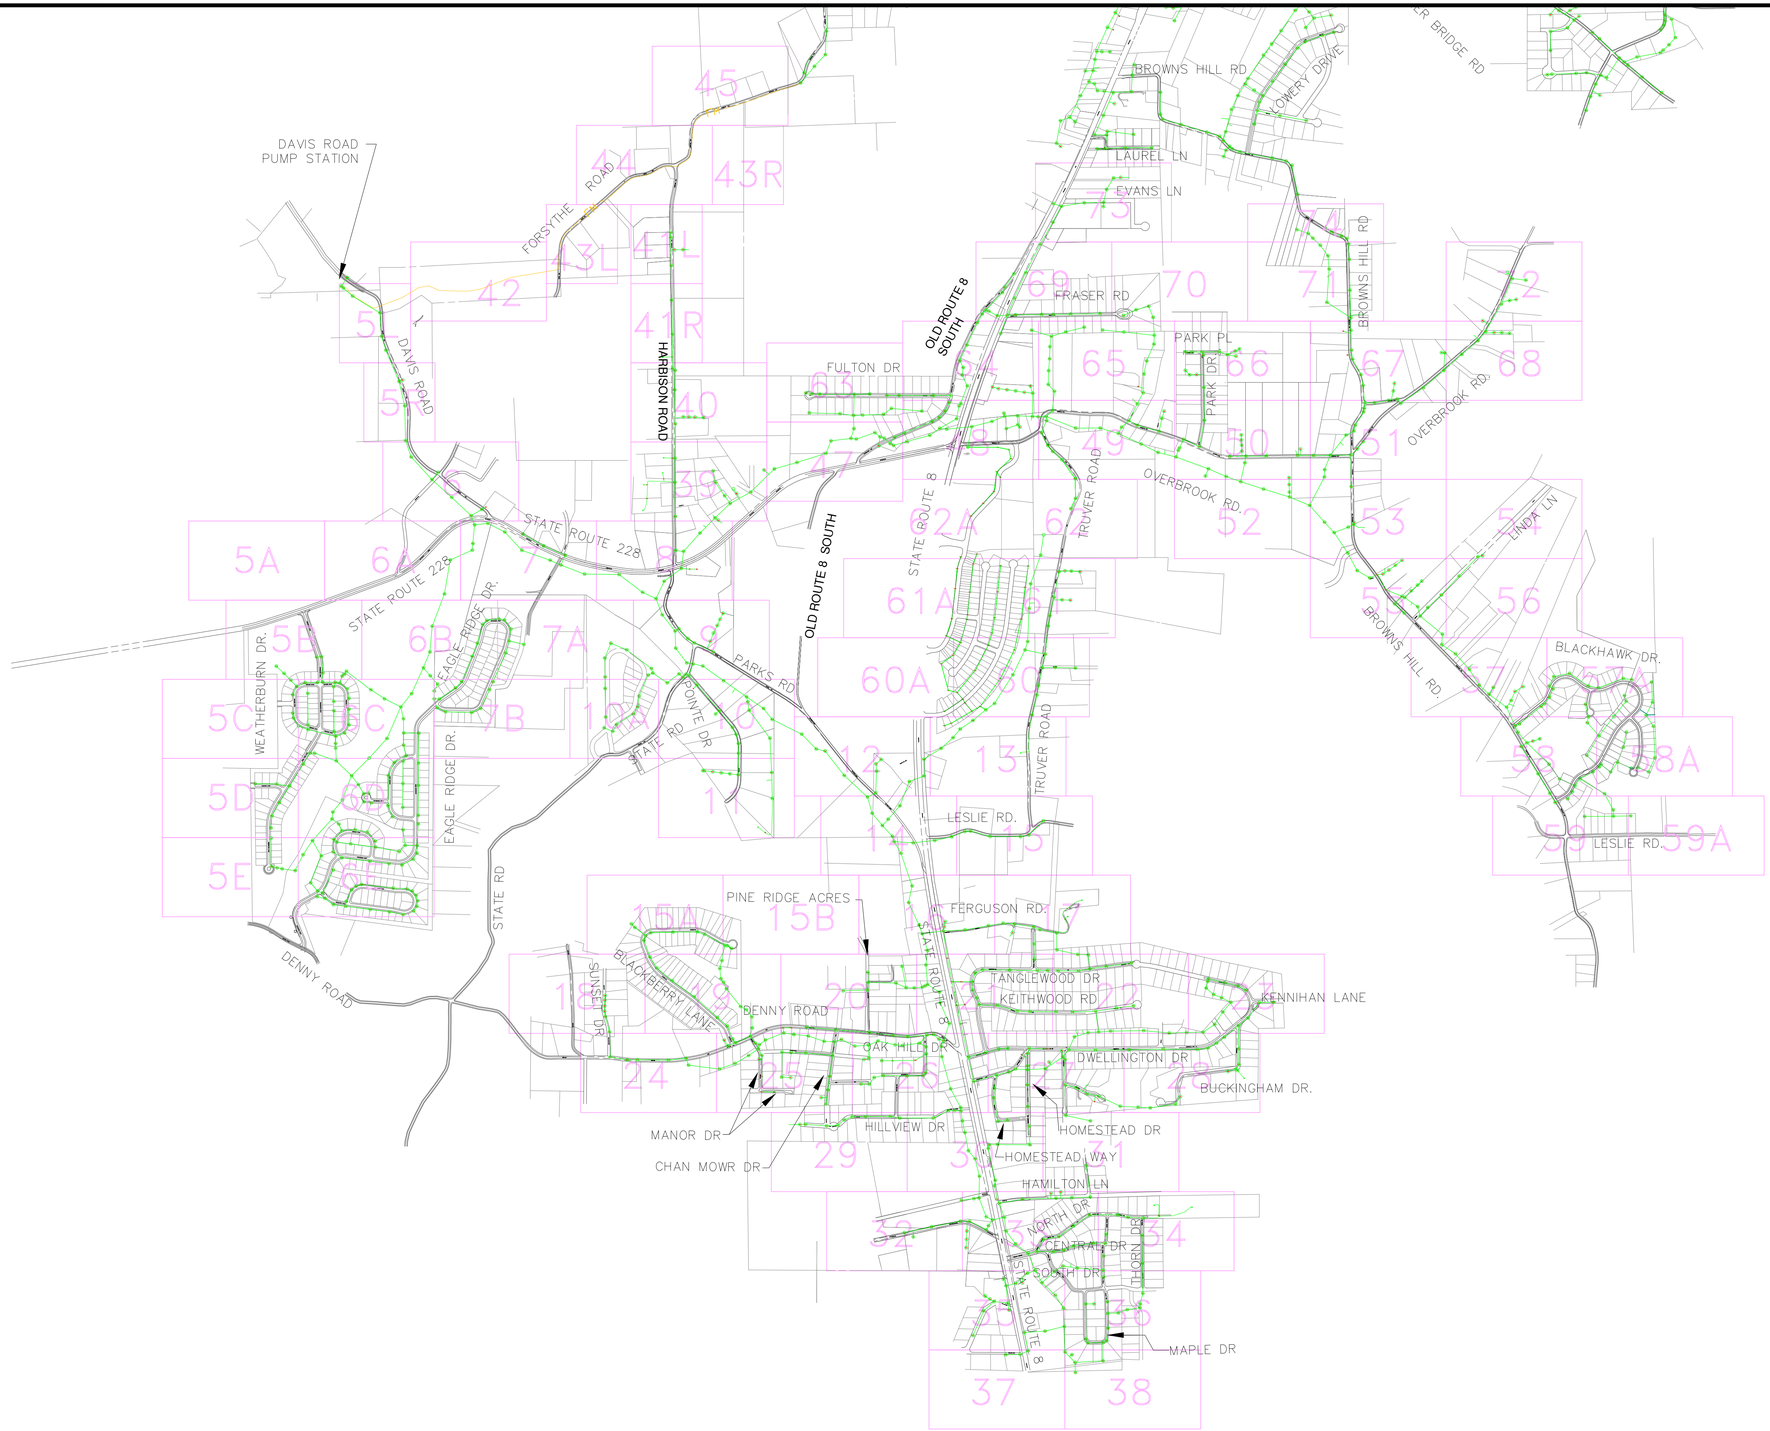

Disclaimer: Portions of this drawing have been taken from drawings prepared by others. The accuracy of the all utilities, property lines and physical features are only as accurate as the information the SAA had available at the time the drawing was prepared. The SAA recommends users of this drawing to contact PA One Call System and field locate all utilities before relying on the data presented in this drawing.

NO.	REVISION	DATE	BY

Saxonburg Area Authority
420 West Main Street
Saxonburg, PA 16056
Phone: (724) 352-1400 www.the-saa.org Fax: (724) 352-8820

N

SAXONBURG AREA AUTHORITY
SANITARY SEWAGE COLLECTION SYSTEM: SOUTHERN MIDDLESEX TOWNSHIP

County: Butler State: Pennsylvania

24"x36"
DRAFT

PROJECT NO.: ----

SCALE: NOT TO SCALE

DATE: 12/17/20